REVISIONS		
DATE	NAME	NO.

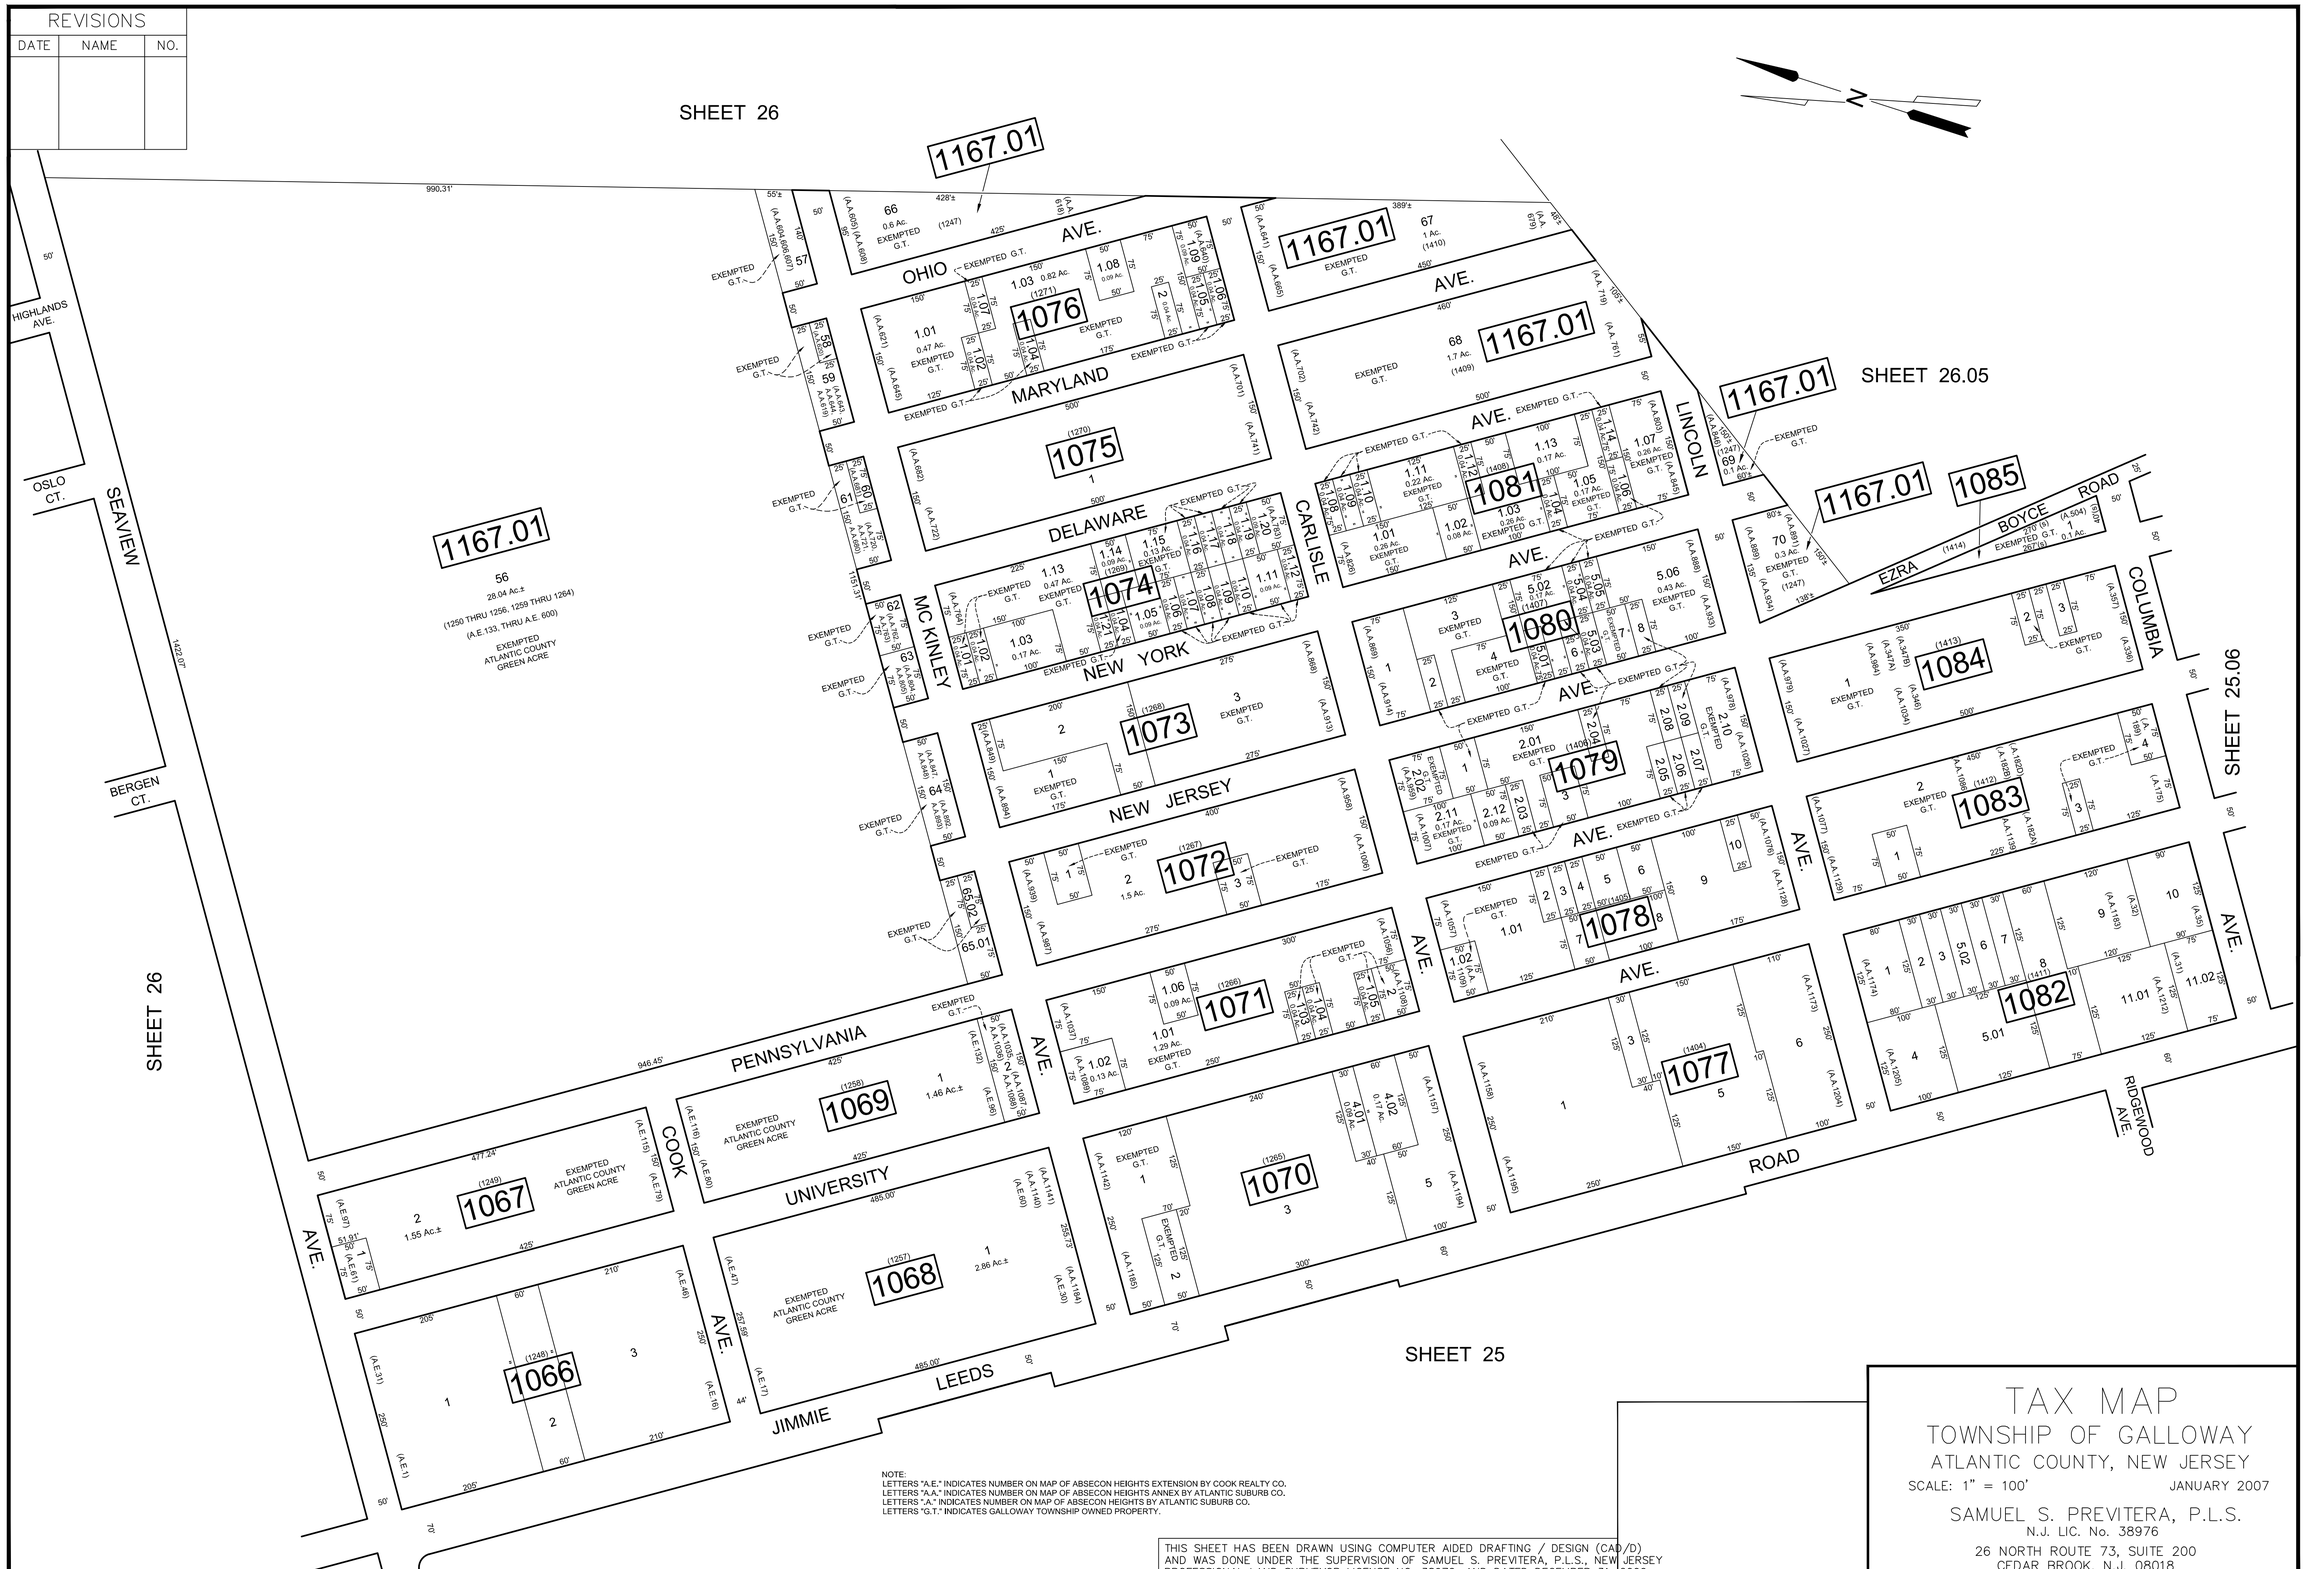

NOTE:
LETTERS "A.E." INDICATES NUMBER ON MAP OF ABSECON HEIGHTS EXTENSION BY COOK REALTY CO.
LETTERS "A.A." INDICATES NUMBER ON MAP OF ABSECON HEIGHTS ANNEX BY ATLANTIC SUBURB CO.
LETTERS "A." INDICATES NUMBER ON MAP OF ABSECON HEIGHTS BY ATLANTIC SUBURB CO.
LETTERS "G.T." INDICATES GALLOWAY TOWNSHIP OWNED PROPERTY.

THIS SHEET HAS BEEN DRAWN USING COMPUTER AIDED DRAFTING / DESIGN (CAD/D) AND WAS DONE UNDER THE SUPERVISION OF SAMUEL S. PREVITERA, P.L.S., NEW JERSEY PROFESSIONAL LAND SURVEYOR LICENSE NO. 38976, AND DATED DECEMBER 31, 2006.

TAX MAP
TOWNSHIP OF GALLOWAY
ATLANTIC COUNTY, NEW JERSEY

SCALE: 1" = 100' JANUARY 2007

SAMUEL S. PREVITERA, P.L.S.
N.J. LIC. No. 38976
26 NORTH ROUTE 73, SUITE 200
CEDAR BROOK, N.J. 08018